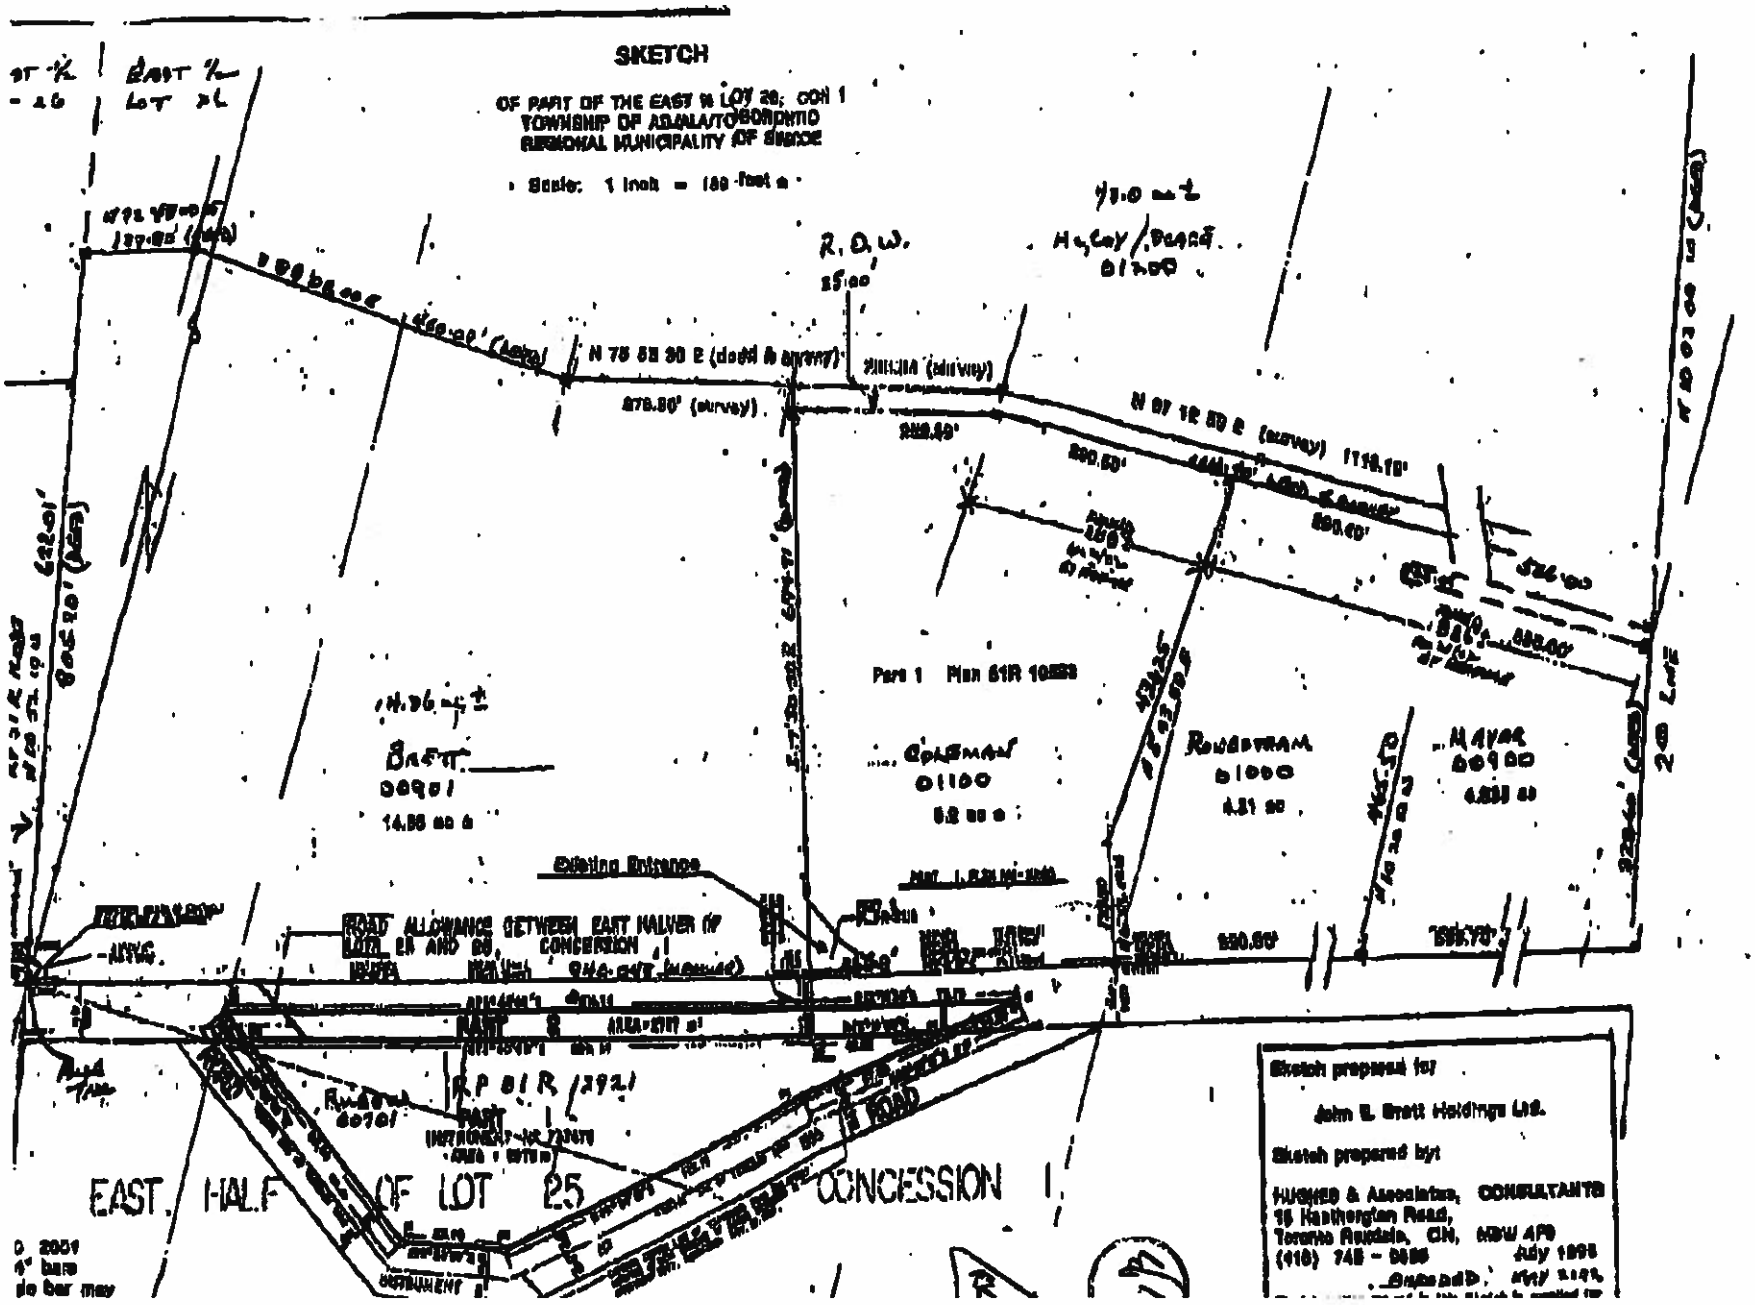
SKETCH
OF PART OF THE EAST ½ LOT 26; CON 1
TOWNSHIP OF ADJALA/TOSORONTIO
REGIONAL MUNICIPALITY OF SIMCOE
Scale: 1 inch = 100 feet
R.O.W.
N 75 53 30 E (deed & survey)
N 87 18 30 E (survey)
Part 1 Plan 51R 10553
Existing Entrance
ROAD ALLOWANCE BETWEEN EAST HALVES OF LOTS 25 AND 26, CONCESSION 1
EAST HALF OF LOT 25 CONCESSION 1
Sketch prepared for
John E. Brett Holdings Ltd.
Sketch prepared by:
HUGHES & Associates, CONSULTANTS
16 Hasthorpian Road,
Toronto Rexdale, ON, M9W 4P9
(416) 745 - 0550
July 1995